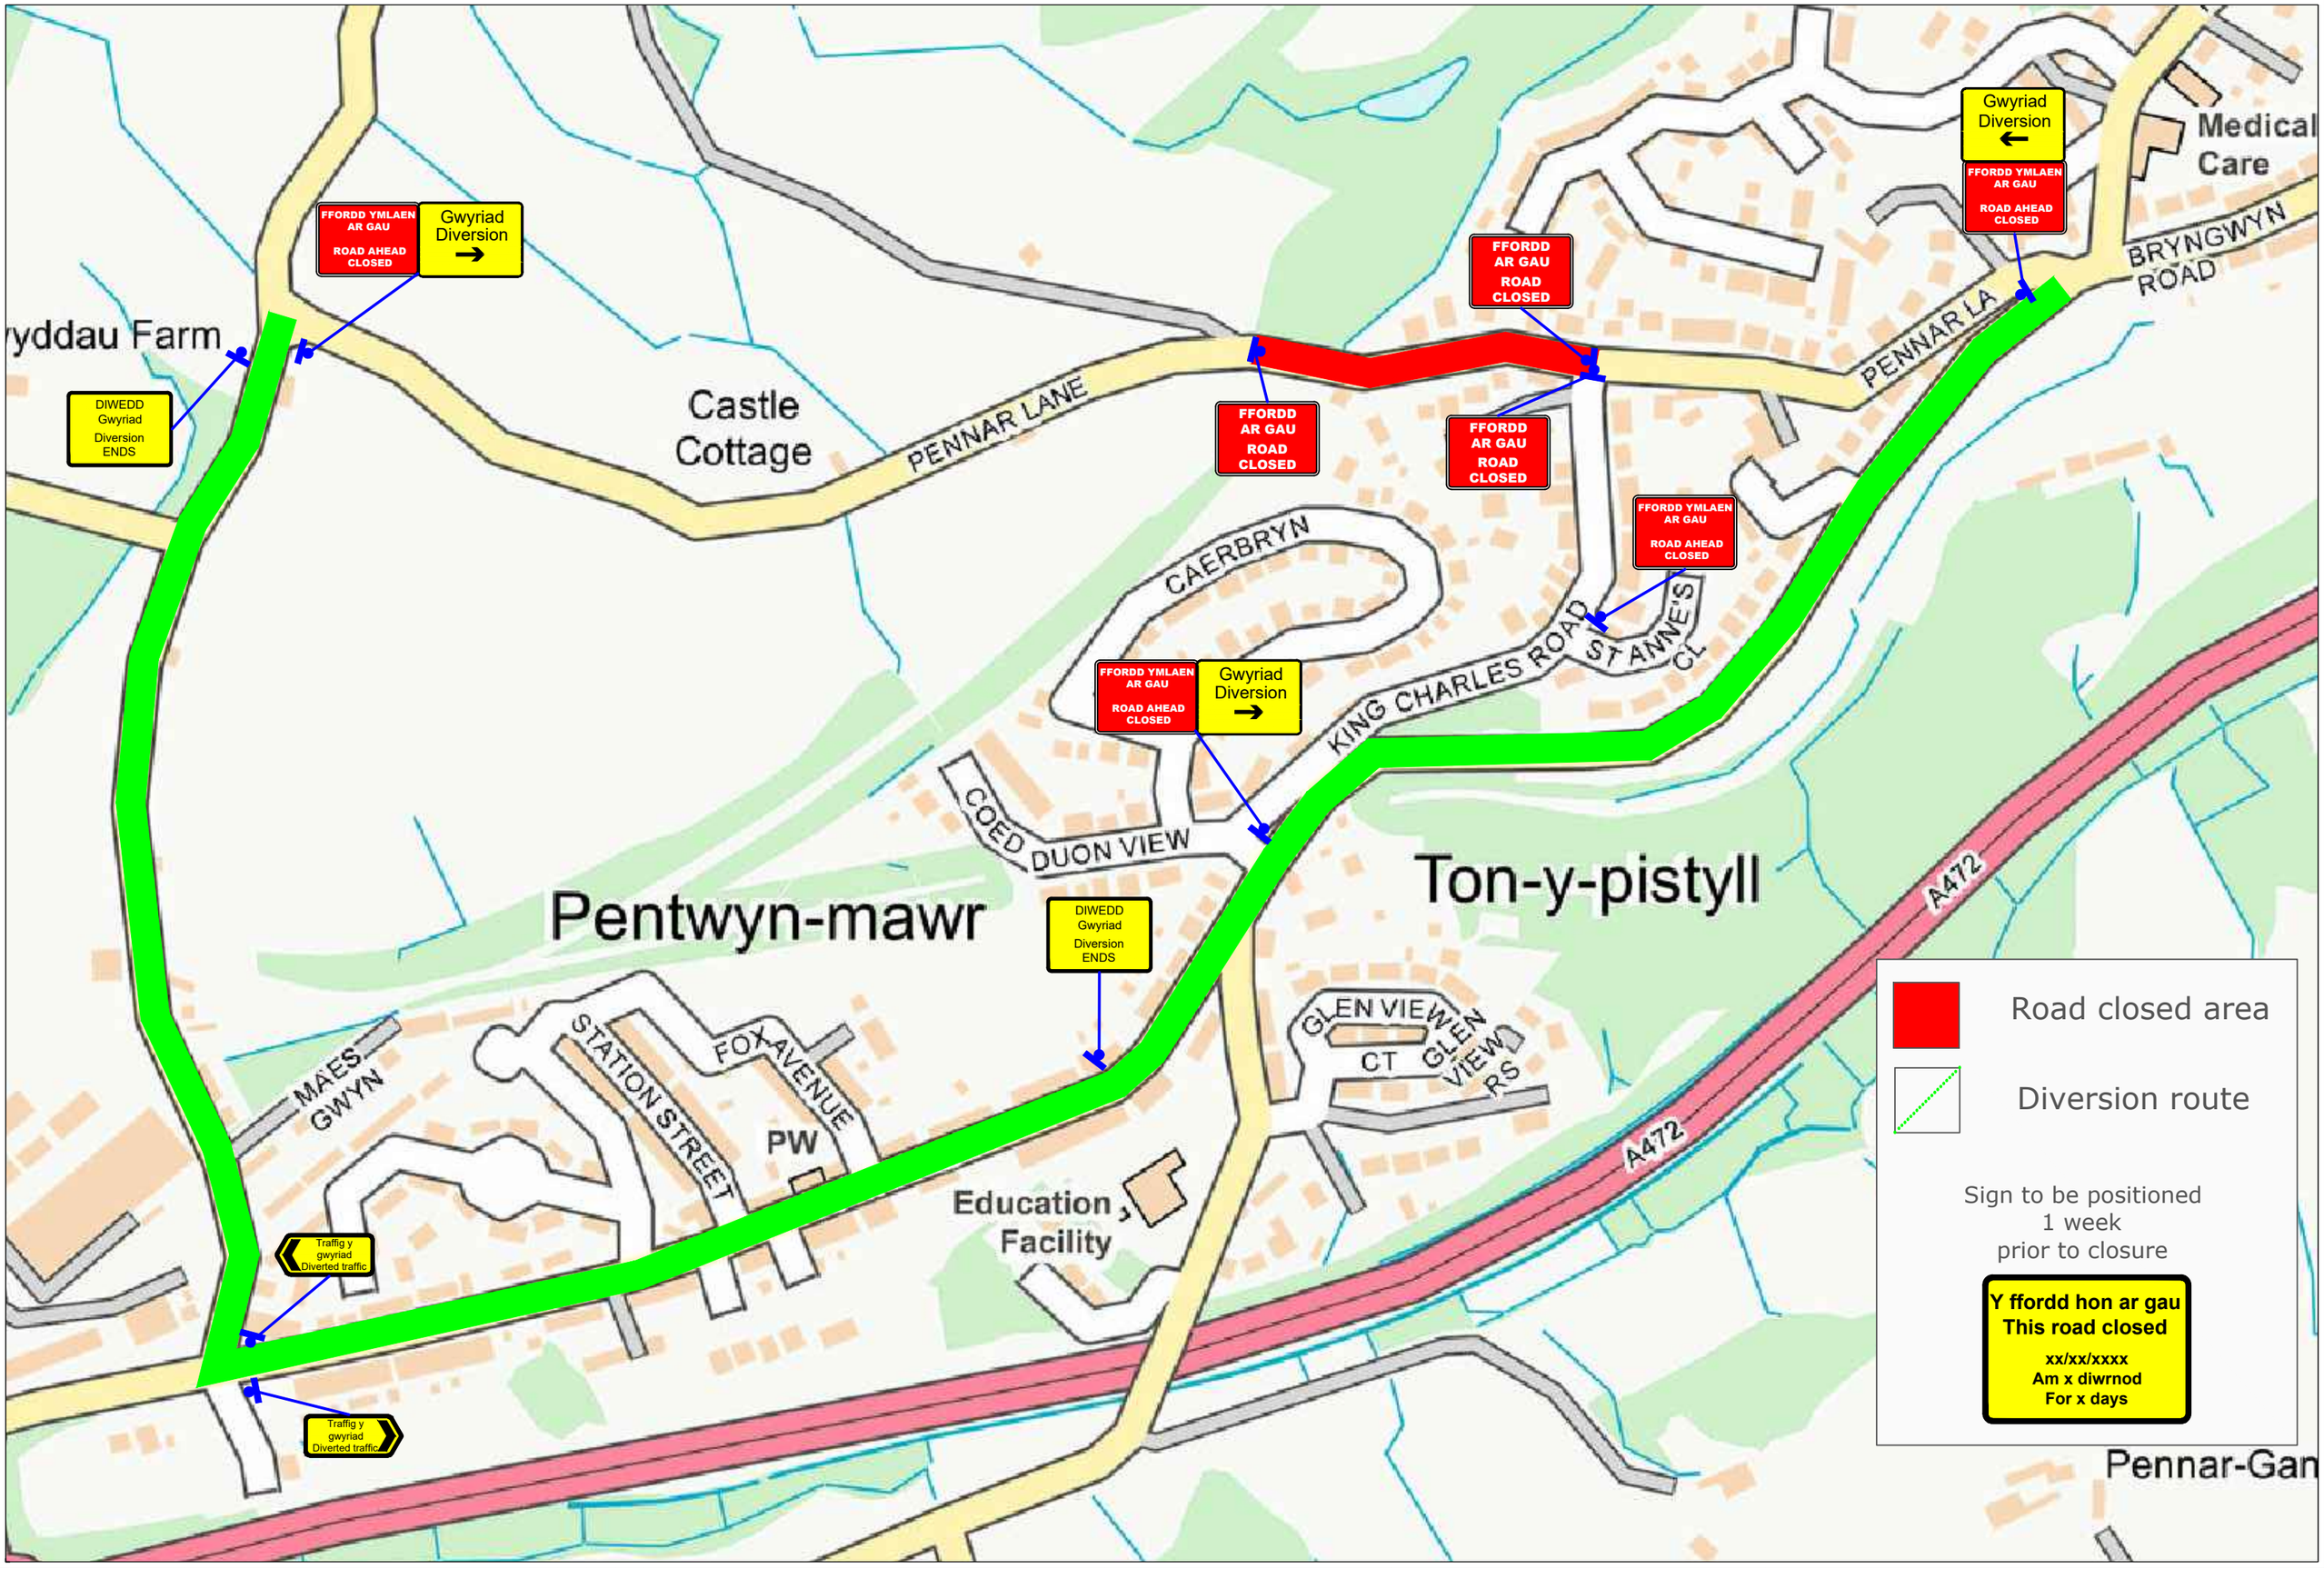

Drn:	ND
Chk:	BB
App:	
Date:	22/11/2019

Forest Traffic Signals Ltd,
Forest House, Broad Quay Road
Felnex Ind Est. Newbridge
Tel: 01633 284700

Mae'r ddogfen hon ar gael yn Gymraeg, ac mewn ieithoedd a fformatau eraill ar gais.
This document is available in Welsh, and in other languages and formats on request.

Client:
Morrison Utilities

Project: Penner Lane, Newbridge
NP11 4GU

Office copy | | Issued to site | | Issued to client

Drawing: Traffic management arrangement

Drawing no: FNMU01 0128 01
Revision:
Scale: NTS