
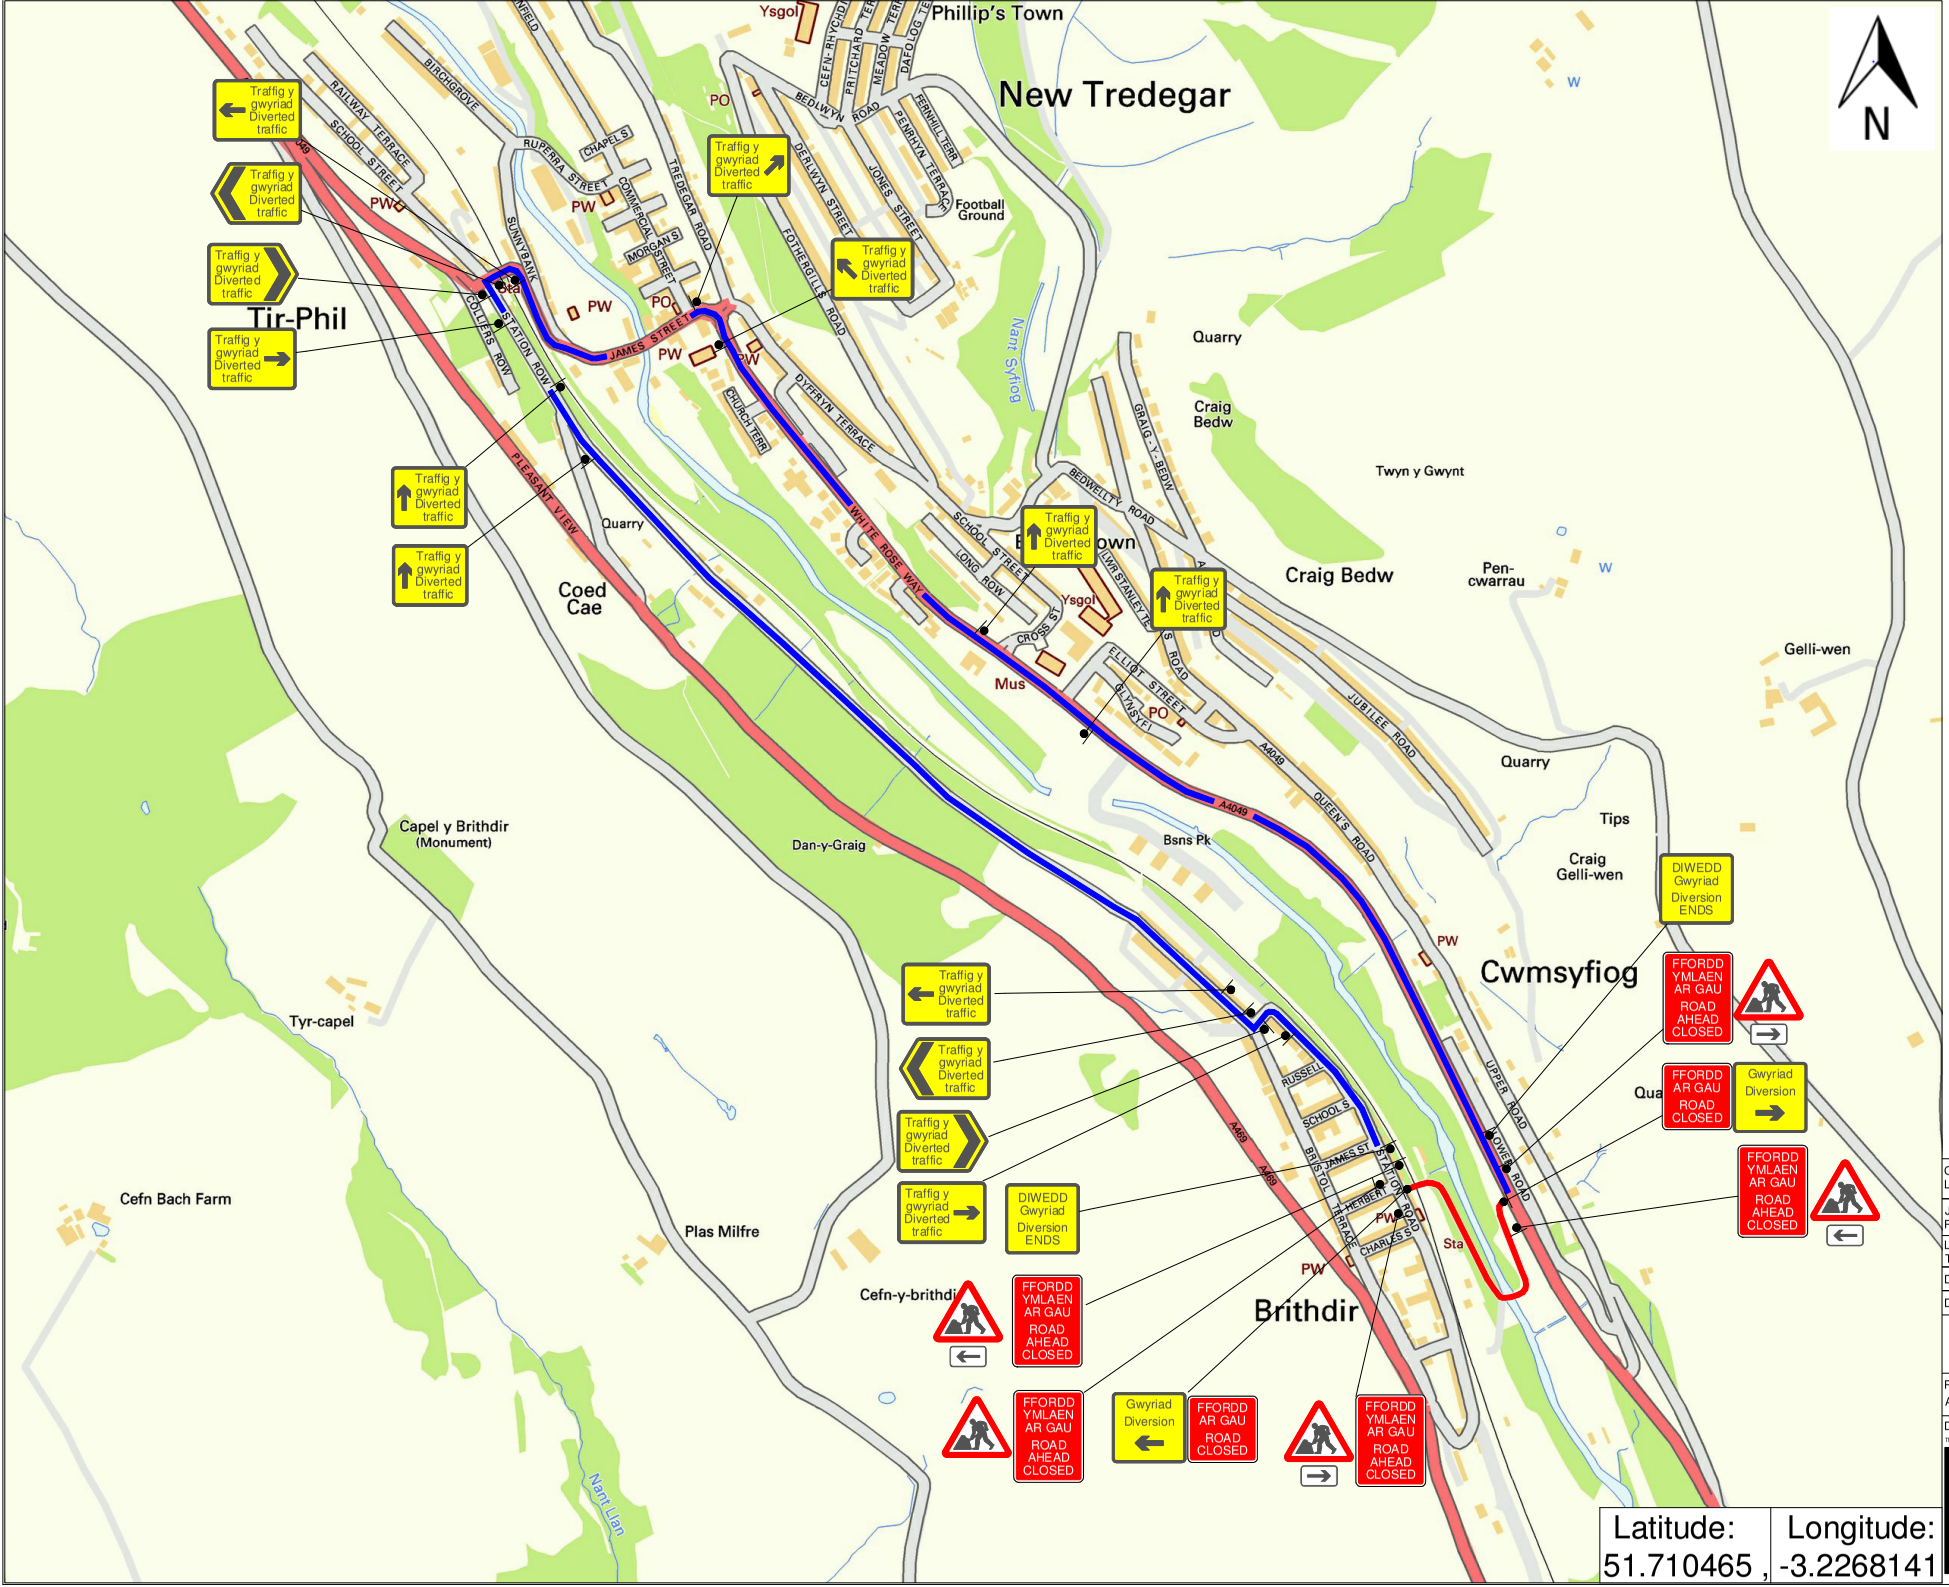


TRAFFIC MANAGEMENT NOTES:
1) All temporary traffic management shall be in accordance with Chapter 8 of the Traffic Signs Manual 2009.
2) All temporary traffic management shall be in accordance with the Traffic Signs (Amendment) (No.2) Regulations and General Directions 2011.
3) All temporary traffic management shall conform to the Safety at Street Works and Road Works, A Code of Practice.
4) All temporary traffic management signs should be located 450mm min from the kerb face.
5) All temporary traffic management sign locations are indicative and are subject to on site approval from the Engineer.

Chpt. 8 Details

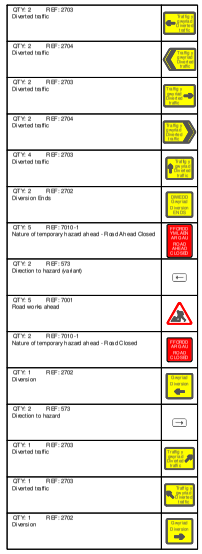

Ffordd ar gau YMA **/**/**** am ** diwrnod
Road closed HERE
//**** for ** day
sorry for any inconvenience

Key Chart:
- Road Sign
- Cones
- Diversion
- Works area / Road closure
- Access only

Customer: Alistair Burroughs Design Partnersh Ltd

Job Reference: 42287-00 - N41 - S70 - Brithdir Pipe Bridge

Location: Cwmsyfiog, Brithdir, New TredegarNP24 6XY

Date: 30 April 2021

Description: Road Closure & Diversion

Amberon Ltd
Tel: 0845 371 5050
Fax: 01792 774590

Produced by: S.Griffiths
Approved by: R.Mackenzie

Drawing Ref: SG/30.04.21/G64276

This Drawing is subject to Copyright and remains the property of Amberon Ltd.

Amberon

Latitude: 51.710465 , Longitude: -3.2268141

Mae'r ddogfen hon ar gael yn Gymraeg, ac mewn ieithoedd a fformatau eraill ar gais.
This document is available in Welsh, and in other languages and formats on request.